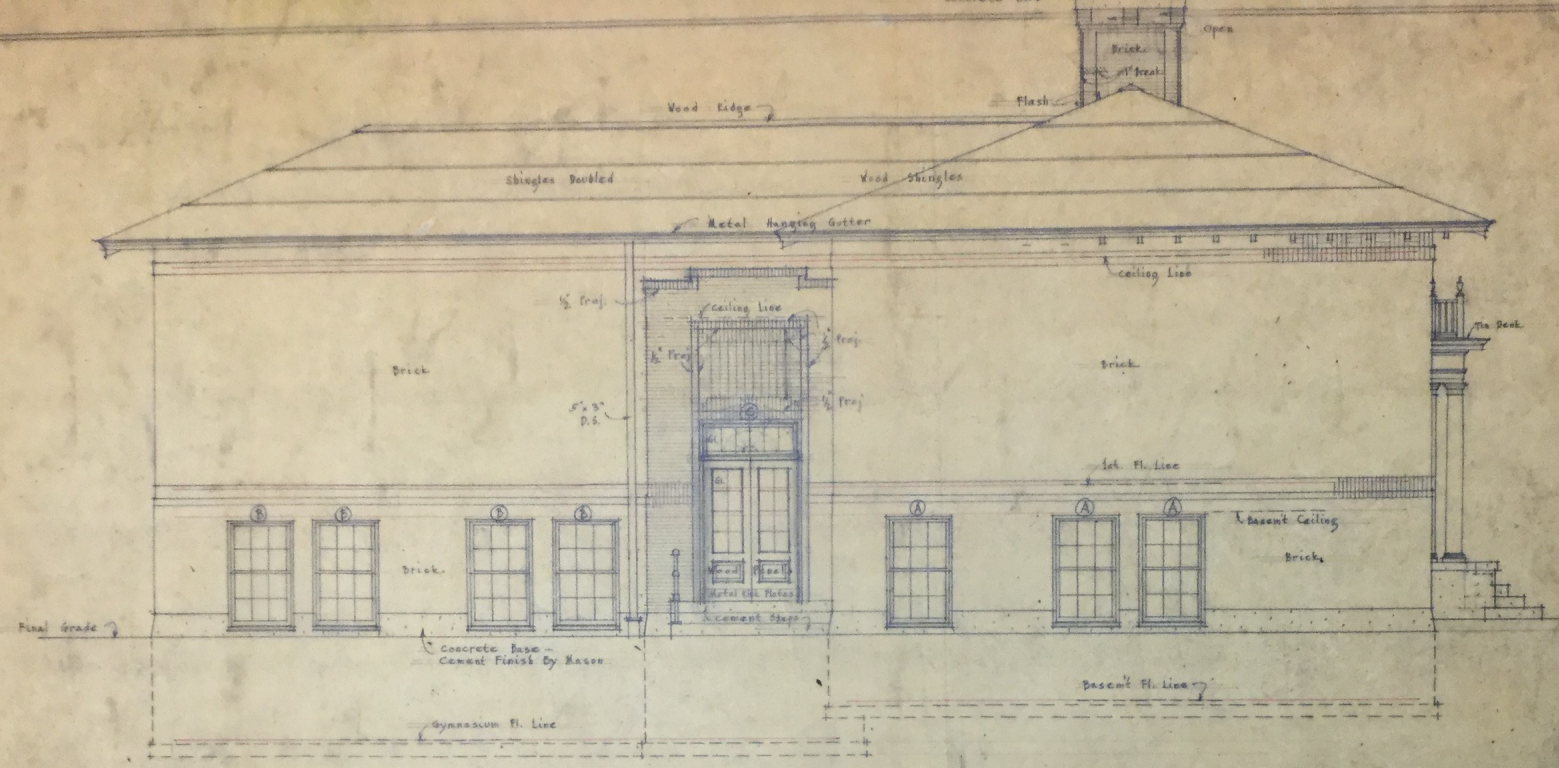

EAST · ELEVATION ·

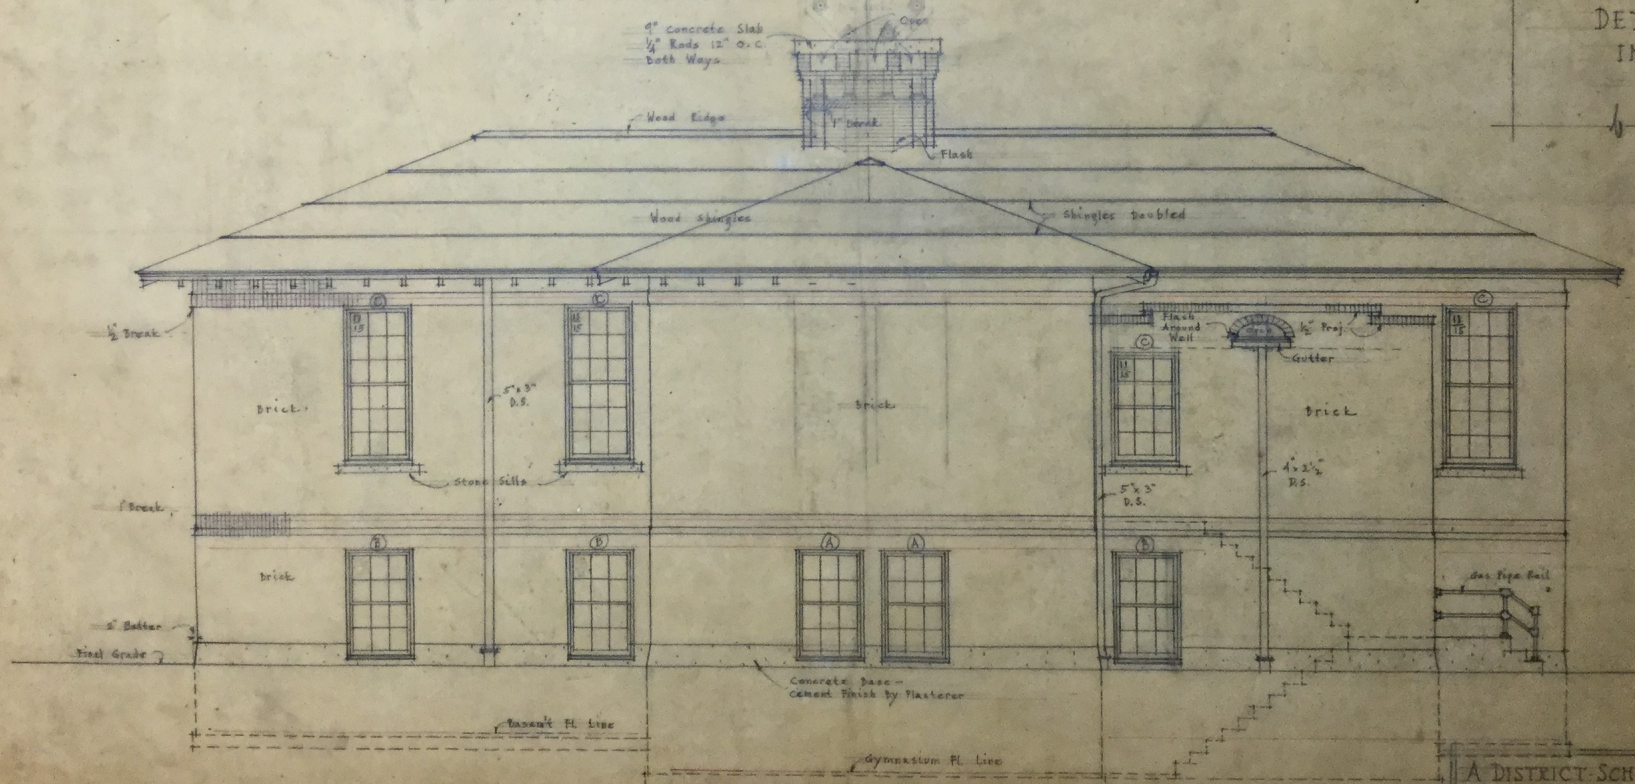

SOUTH ELEVATION

SCALE ¼" = 1'-0"

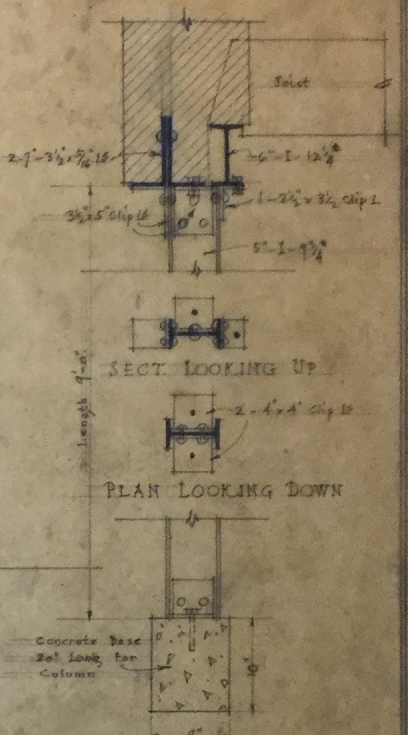

DETAIL OF I-COL. IN MULLION 'A'

SCALE 1½" = 1'

A DISTRICT SCHOOL BUILDING FOR VERONA WIS.

JAMES P. LAW ARCHITECT MADISON WIS.

DATE 5-15-17

SHEET No. 2