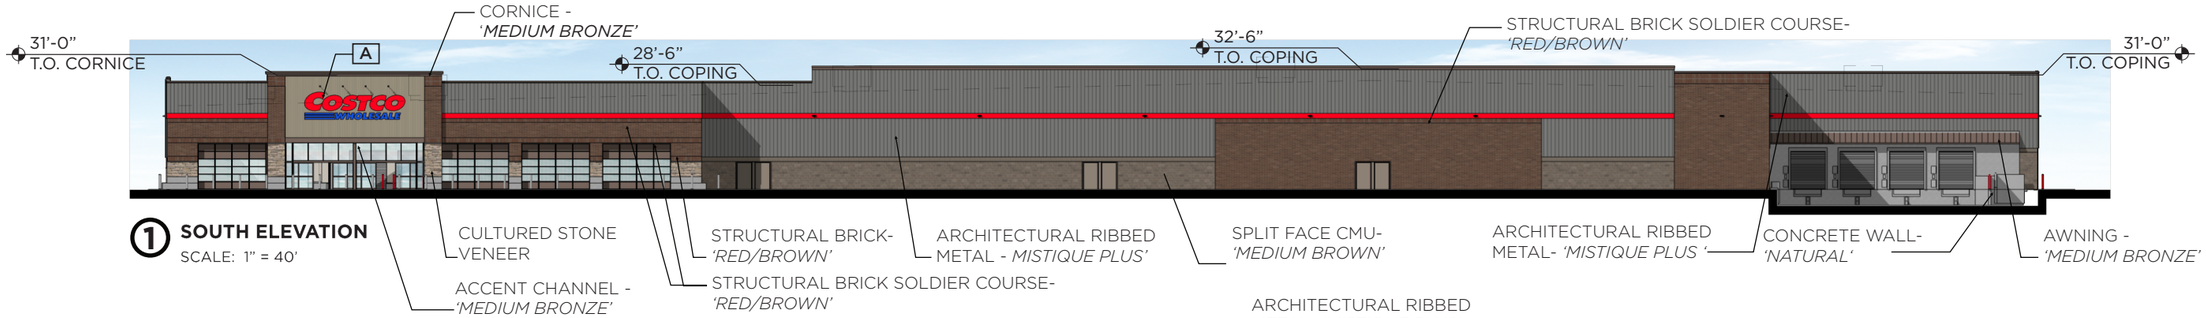

1 SOUTH ELEVATION
SCALE: 1" = 40'

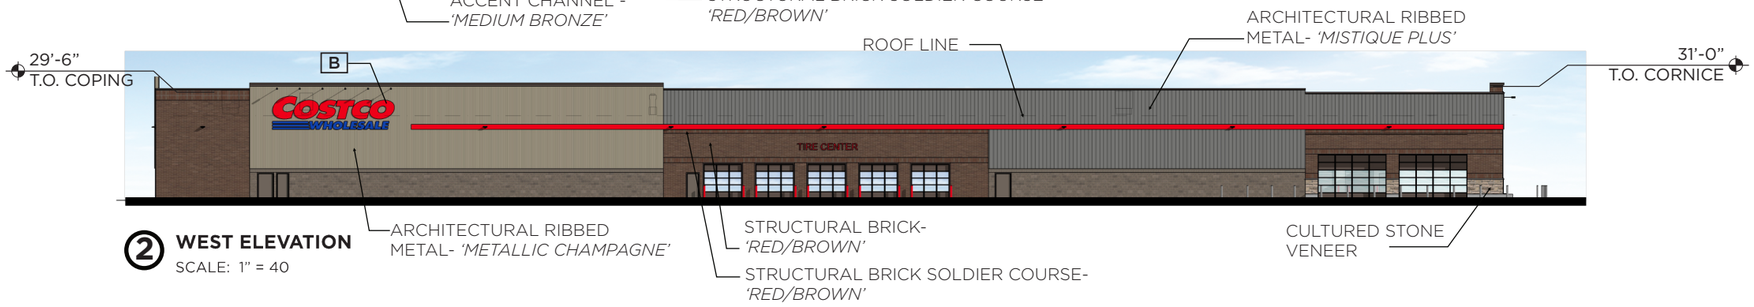

2 WEST ELEVATION
SCALE: 1" = 40

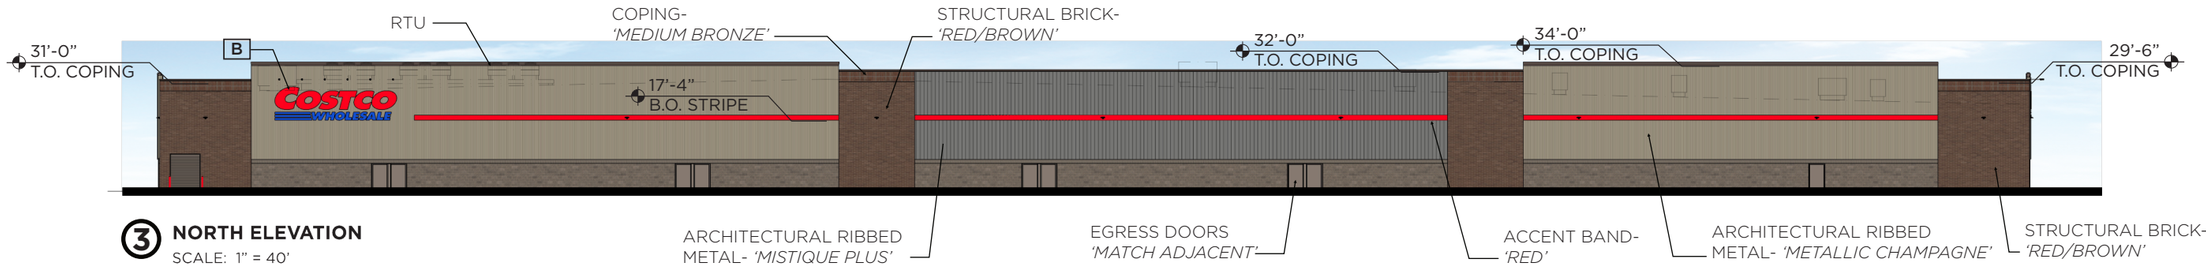

3 NORTH ELEVATION
SCALE: 1" = 40'

4 EAST ELEVATION
SCALE: 1" = 40'

5 WAREHOUSE SIGNS
SCALE: 1" = 40'

SIGN TABLE

	QUANTITY	SIGN	SIZE	AREA	TOTAL SF
A	1	COSTCO WHOLESALE	5'-0" C	184 SF	184 SF
B	2	COSTCO WHOLESALE	6'-0" C	280 SF	560 SF
C	1	TIRE CENTER	17'-4" x 1'-9"	31 SF	31 SF
				TOTAL SIGN AREA	775 SF

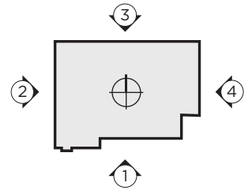

MG2

OCTOBER 2, 2020
19-5367-01
VERONA, WI

CONCEPT WAREHOUSE ELEVATIONS

MG2

OCTOBER 2, 2020
19-5367-01
VERONA, WI

COSTCO WHOLESALE

MG2

OCTOBER 2, 2020
19-5367-01
VERONA, WI

SOUTHEAST PERSPECTIVE

COSTCO WHOLESALE

MG2

OCTOBER 2, 2020
19-5367-01
VERONA, WI

NORTHWEST PERSPECTIVE

COSTCO WHOLESALE

MG2

OCTOBER 2, 2020
19-5367-01
VERONA, WI

SOUTH PERSPECTIVE

COSTCO WHOLESALE

MG2

OCTOBER 2, 2020
19-5367-01
VERONA, WI

SOUTHWEST PERSPECTIVE

COSTCO WHOLESALE

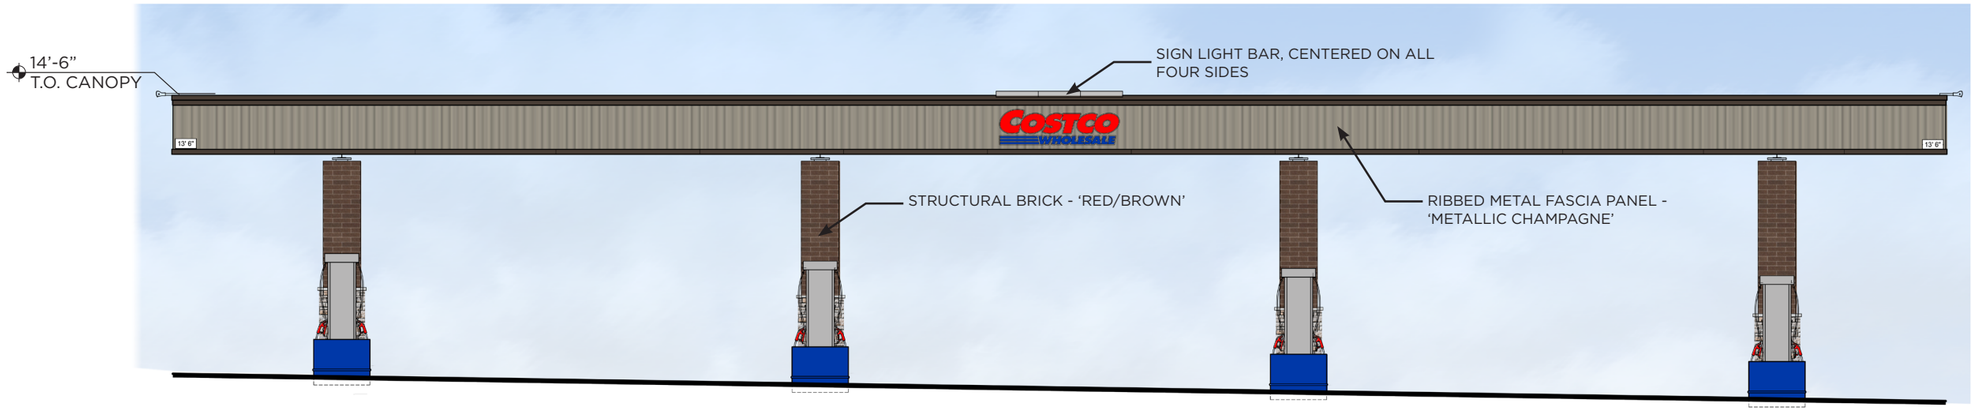

1 EAST & WEST ELEVATIONS
SCALE: 1/4" = 1'-0"

2 NORTH & SOUTH ELEVATIONS
SCALE: 1/4" = 1'-0"

SIGNAGE AREA TABULATION (WALL SIGNS)				
QTY	SIGN	SIZE	AREA (SF)EA	TOTAL SF
4	COSTCO WHOLESALE	2'-6" x 8'-7"	21 SF	84 SF
			TOTAL SIGNAGE AREA	84 SF

COSTCO WHOLESALE

4 CANOPY SIGN
SCALE: 1/2" = 1'-0" (SUPPLIED AND INSTALLED BY CANOPY SUPPLIER)

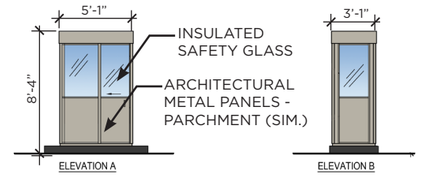

5 WARMING HUT ELEVATIONS
SCALE: 1/4" = 1'-0"

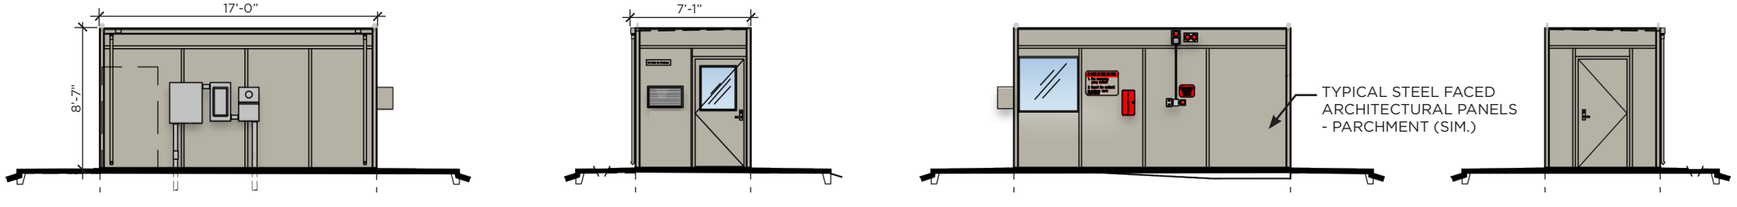

MG2

JUNE 8, 2020
19-5367-01
VERONA, WI

CONCEPT FUEL ELEVATIONS

COSTCO WHOLESALE